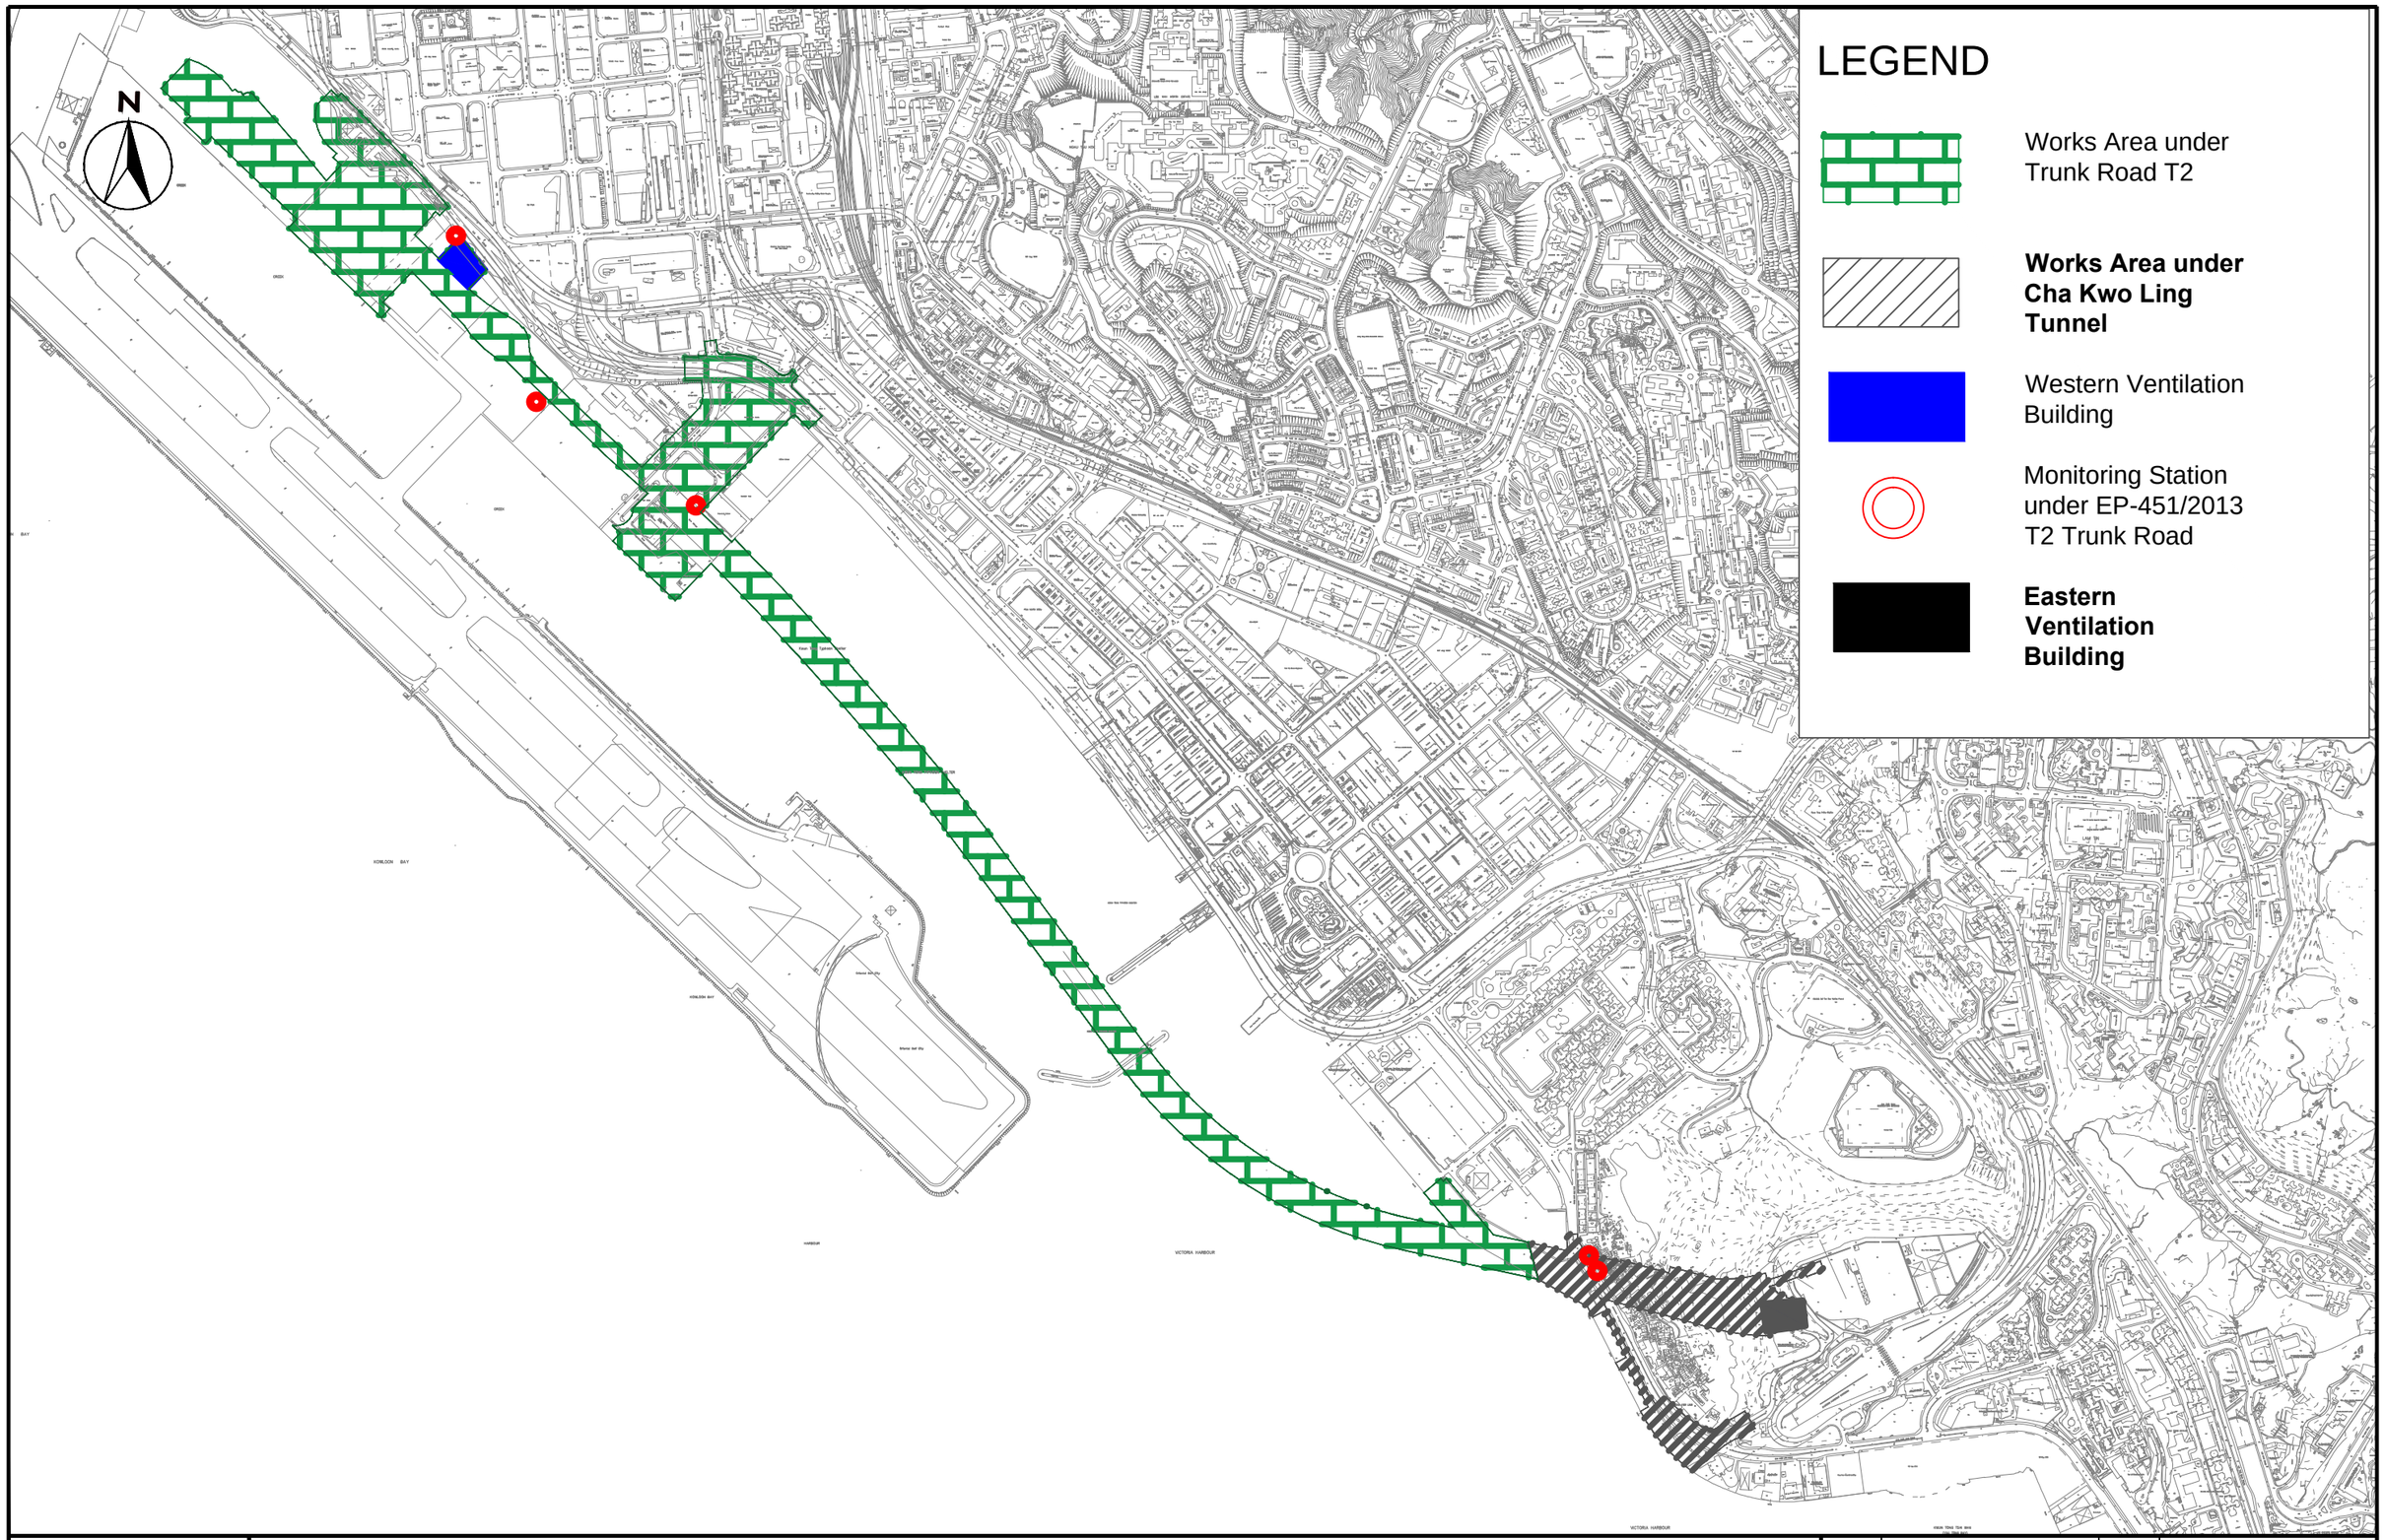


CINOTECH
Cinotech Consultants Limited

Contract No. ED/2018/04 - Trunk Road T2 and Infrastructure Works for Developments at the Former South Apron

# Monitoring Station of the Project

| | | | |
|---|---|---|---|
| SCALE | 1:10000@A3 | DATE | July 20 |
| CHECK | KC | DRAWN | TL |
| JOB No. | MA20003 | FIGURE No. Fig 2 | REV - |